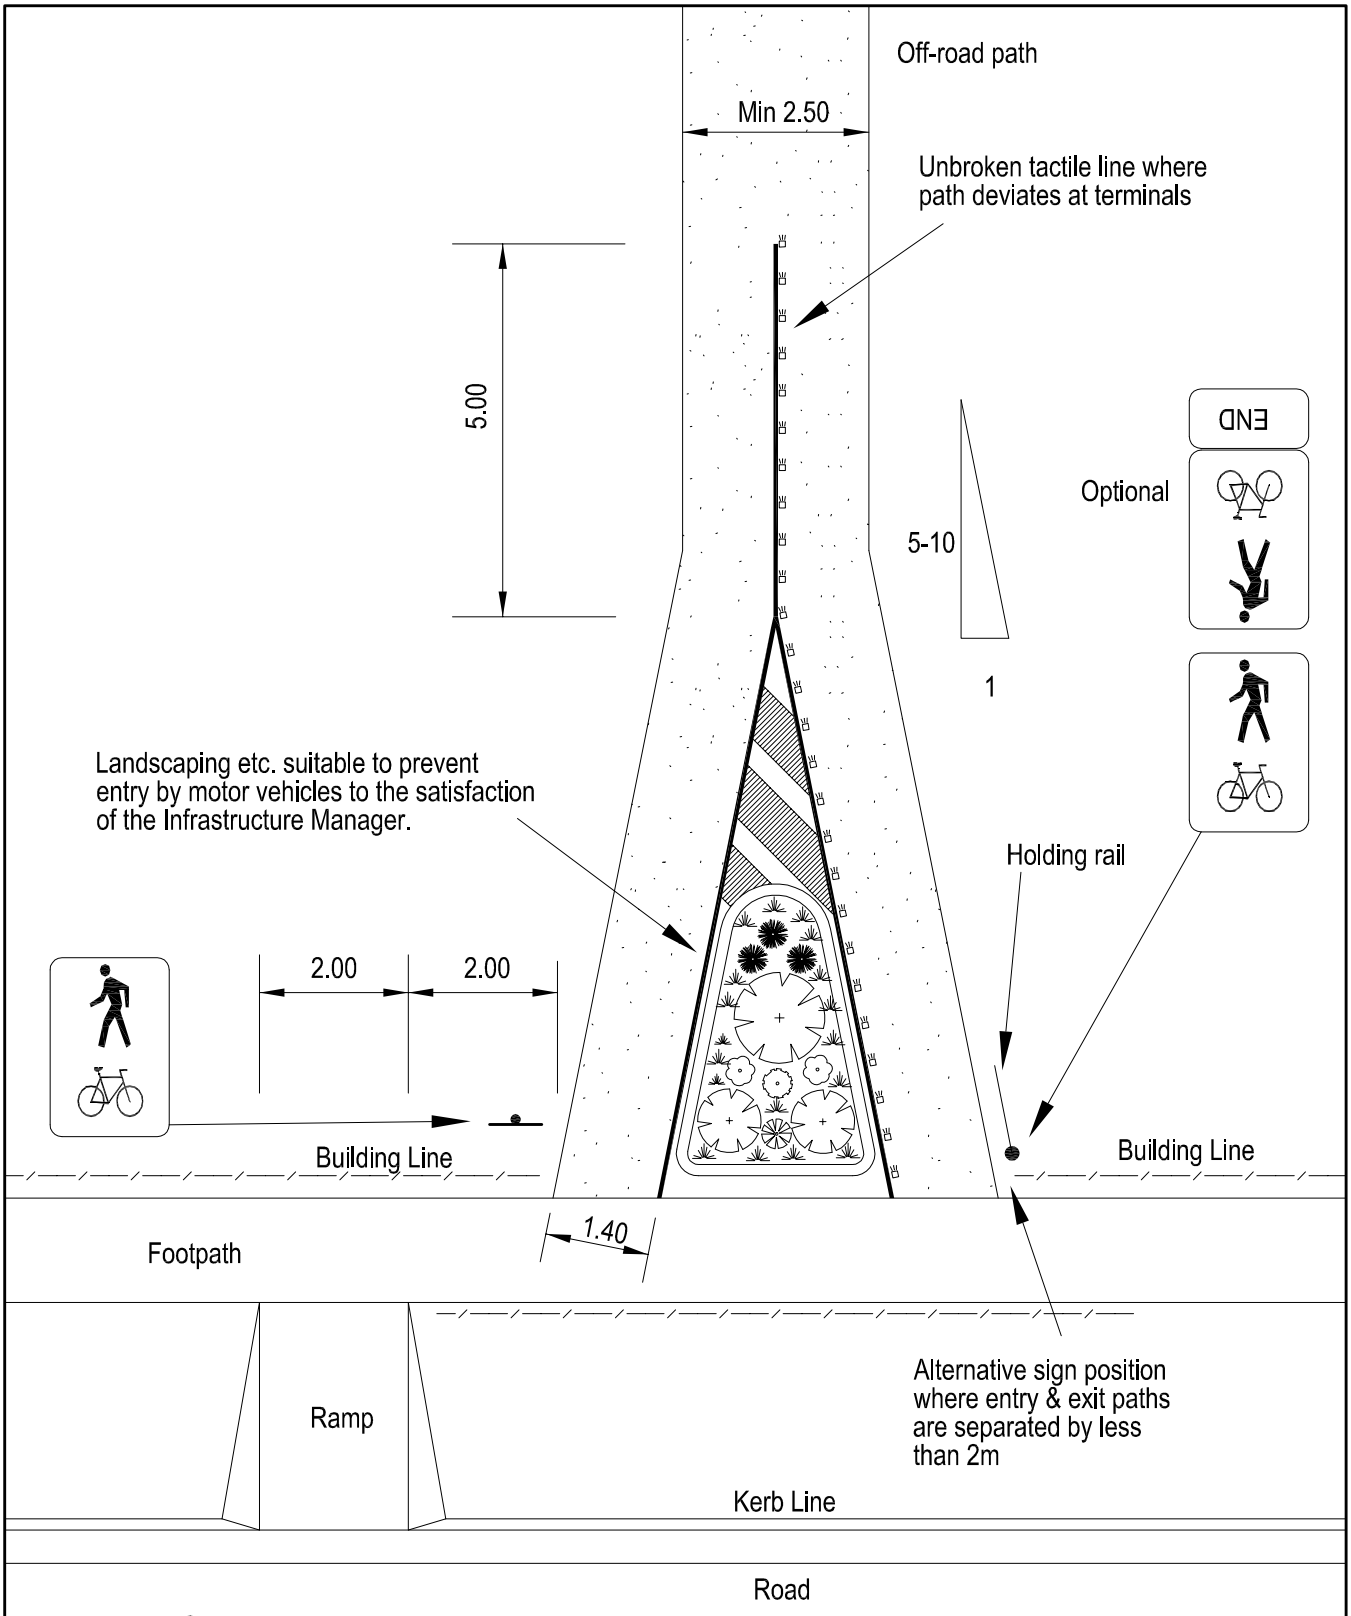

NOTE: All details, path widths, clearances, layout etc. to comply with Austroads (Standards Australia) Guide to Traffic Engineering Practice Part 14 Bicycles.

SCALE: 1 : 100	DATE: Dec 2012	APPROVED: INFRASTRUCTURE MANAGER
DRAWN: S.R./P.J.D.	CHECKED: DS	

Frankston City

SHARED FOOTWAY
RESERVE ENTRANCE TREATMENT

LAST AMENDED: June 2013

SD 345