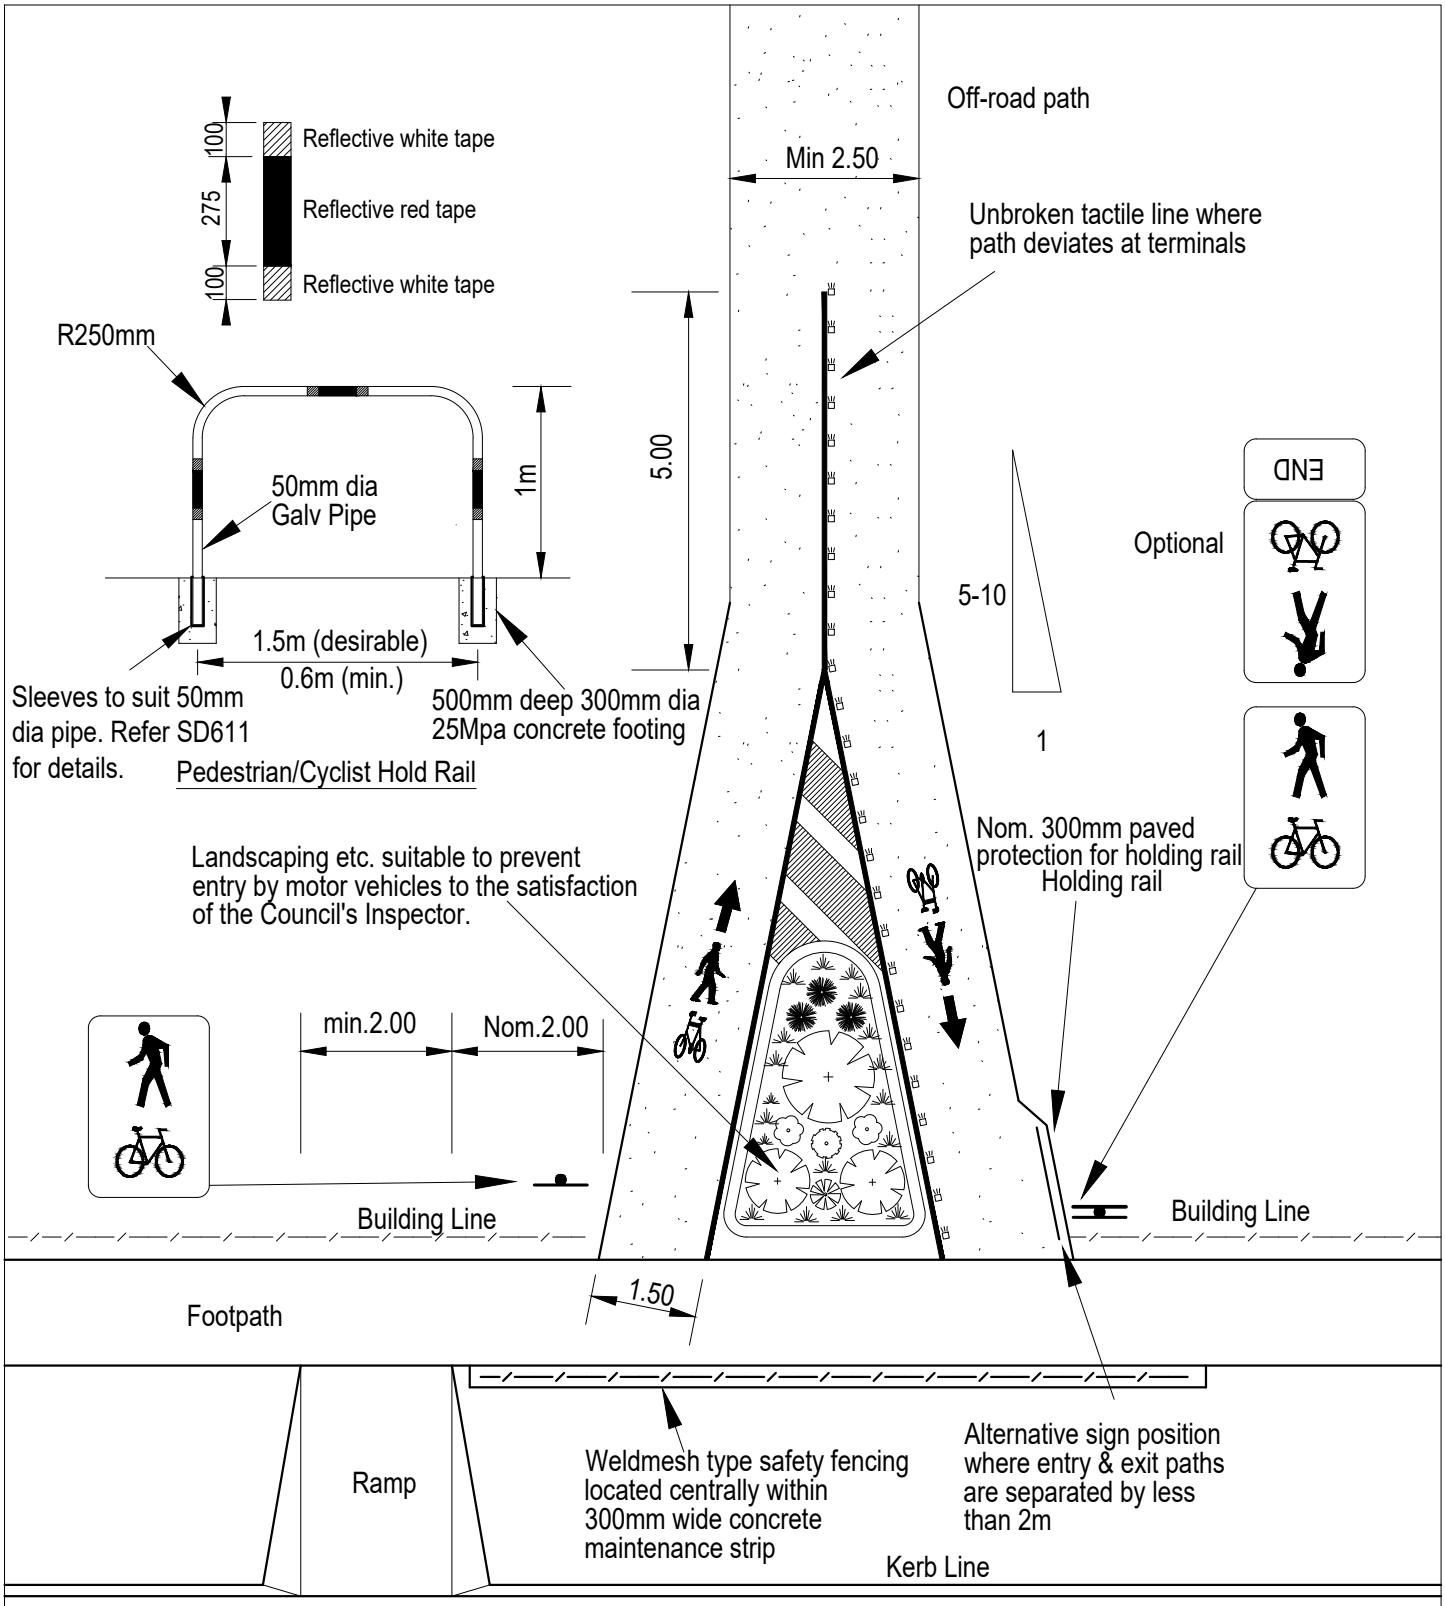

NOTE: All details, path widths, clearances, layout etc. to comply with Austroads Guide Part 6A

Frankston City	SCALE: 1:100	DATE: Mar 2020	APPROVED: MANAGER ENGINEERING SERVICES
	DRAWN: S.R / P.J.D	CHECKED: T.T	
	SHARED FOOTWAY Reserve Entrance Treatment		LAST AMENDED: Dec 2025 SD 345 PAGE 1 OF 1